CAPILANO UNIVERSITY

2055 PURCELL WAY
NORTH VANCOUVER, BC
CANADA V7J 3H5

AREA PLAN
Revised: April 2017
Scale 1:120 (17"×11")

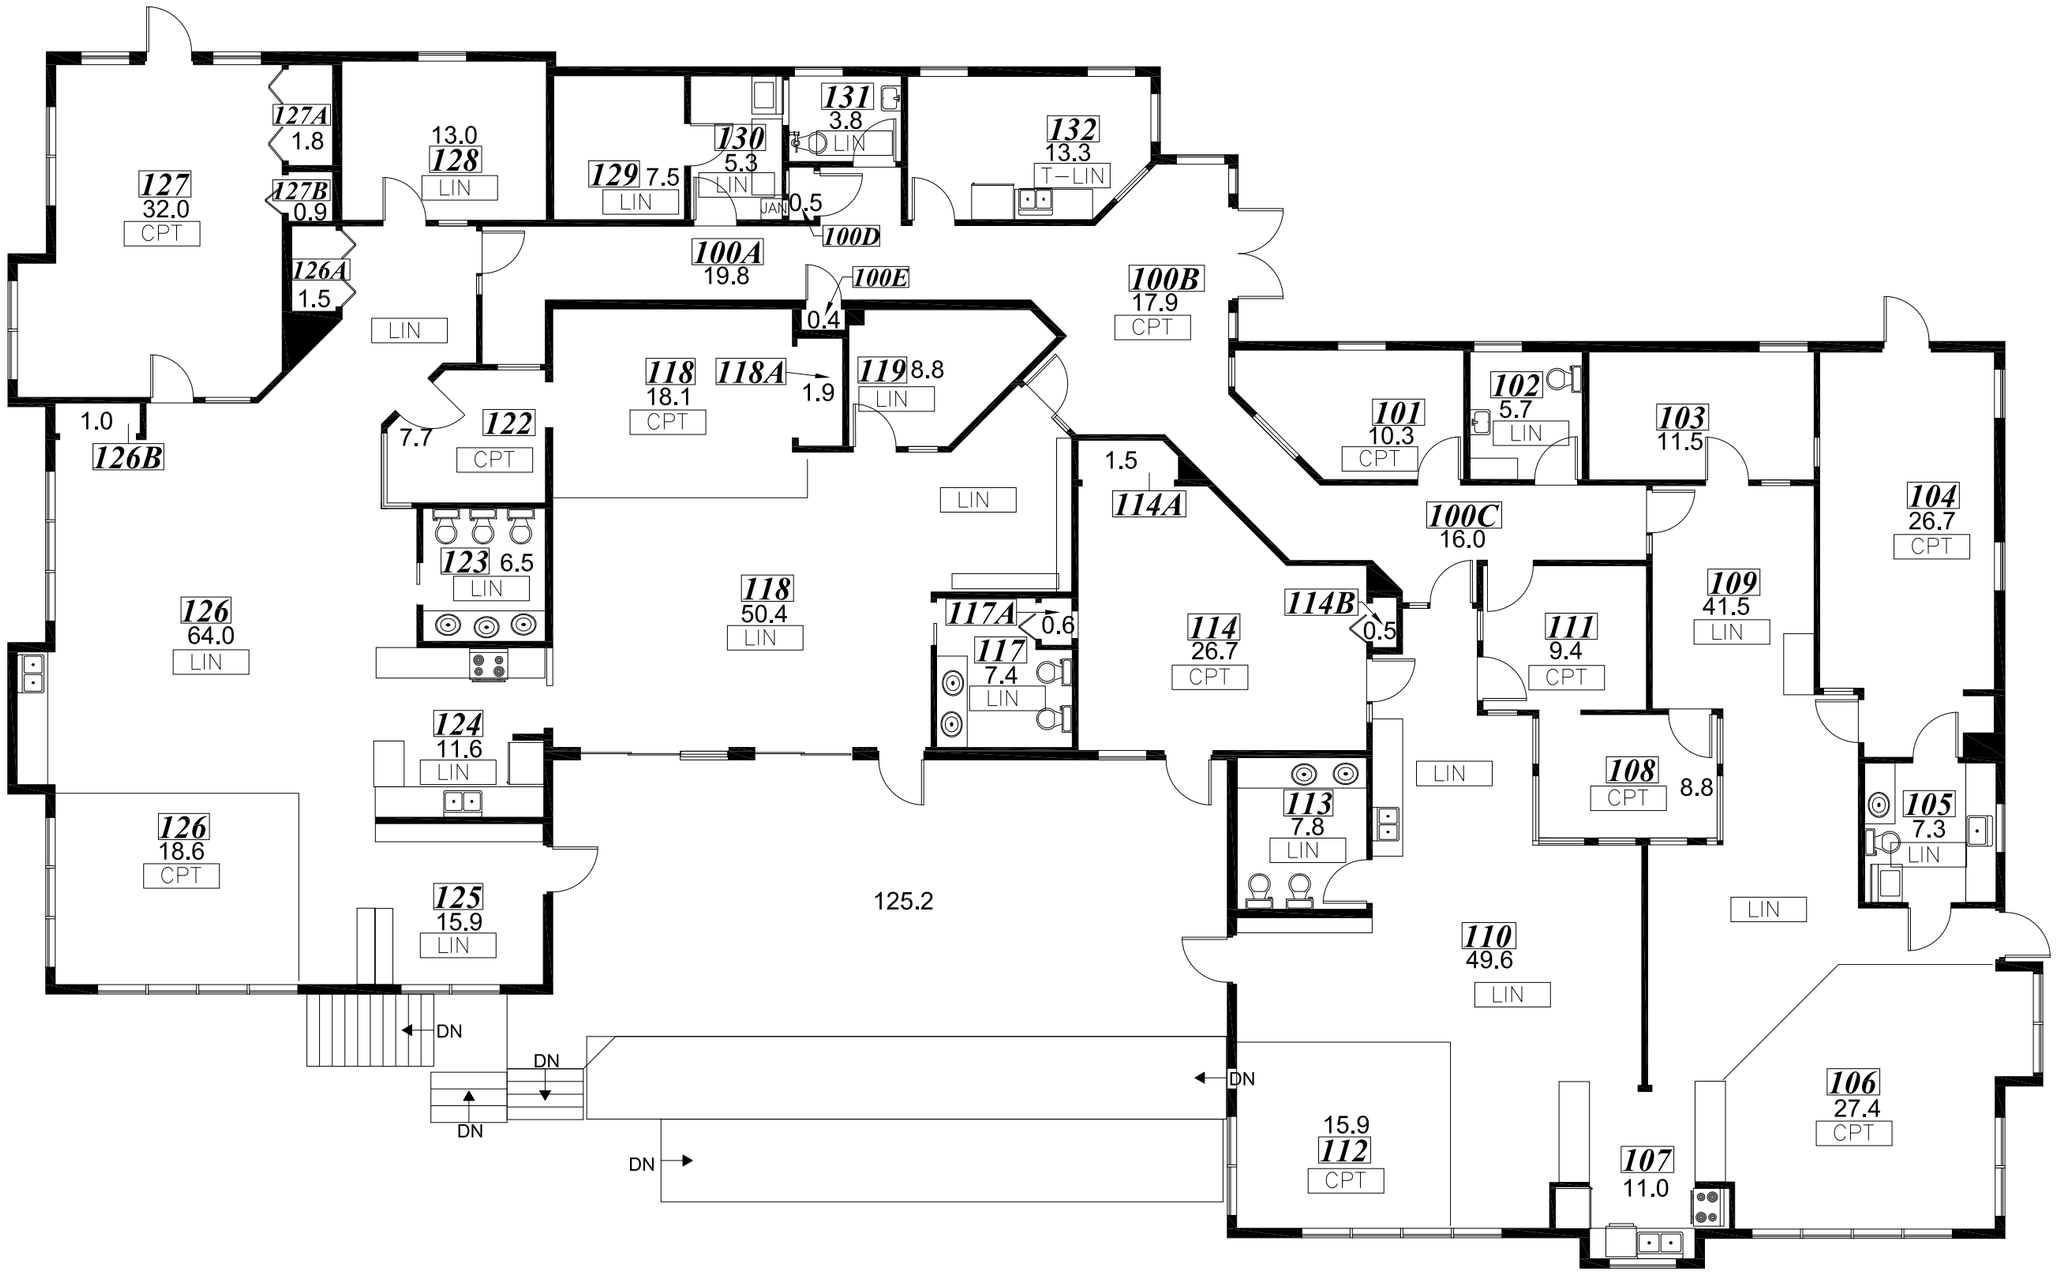

FLOOR COVERINGS

CPT	CARPET
T-CPT	CARPET TILE
T-CER	CERAMIC TILE
CONC	CONCRETE
LIN	LINOLEUM
T-LIN	LINOLEUM TILE
NORA	NORA
RUB	RUBBER
WD	WOOD

CHILDREN'S CENTRE | FIRST FLOOR

0 5 10 m